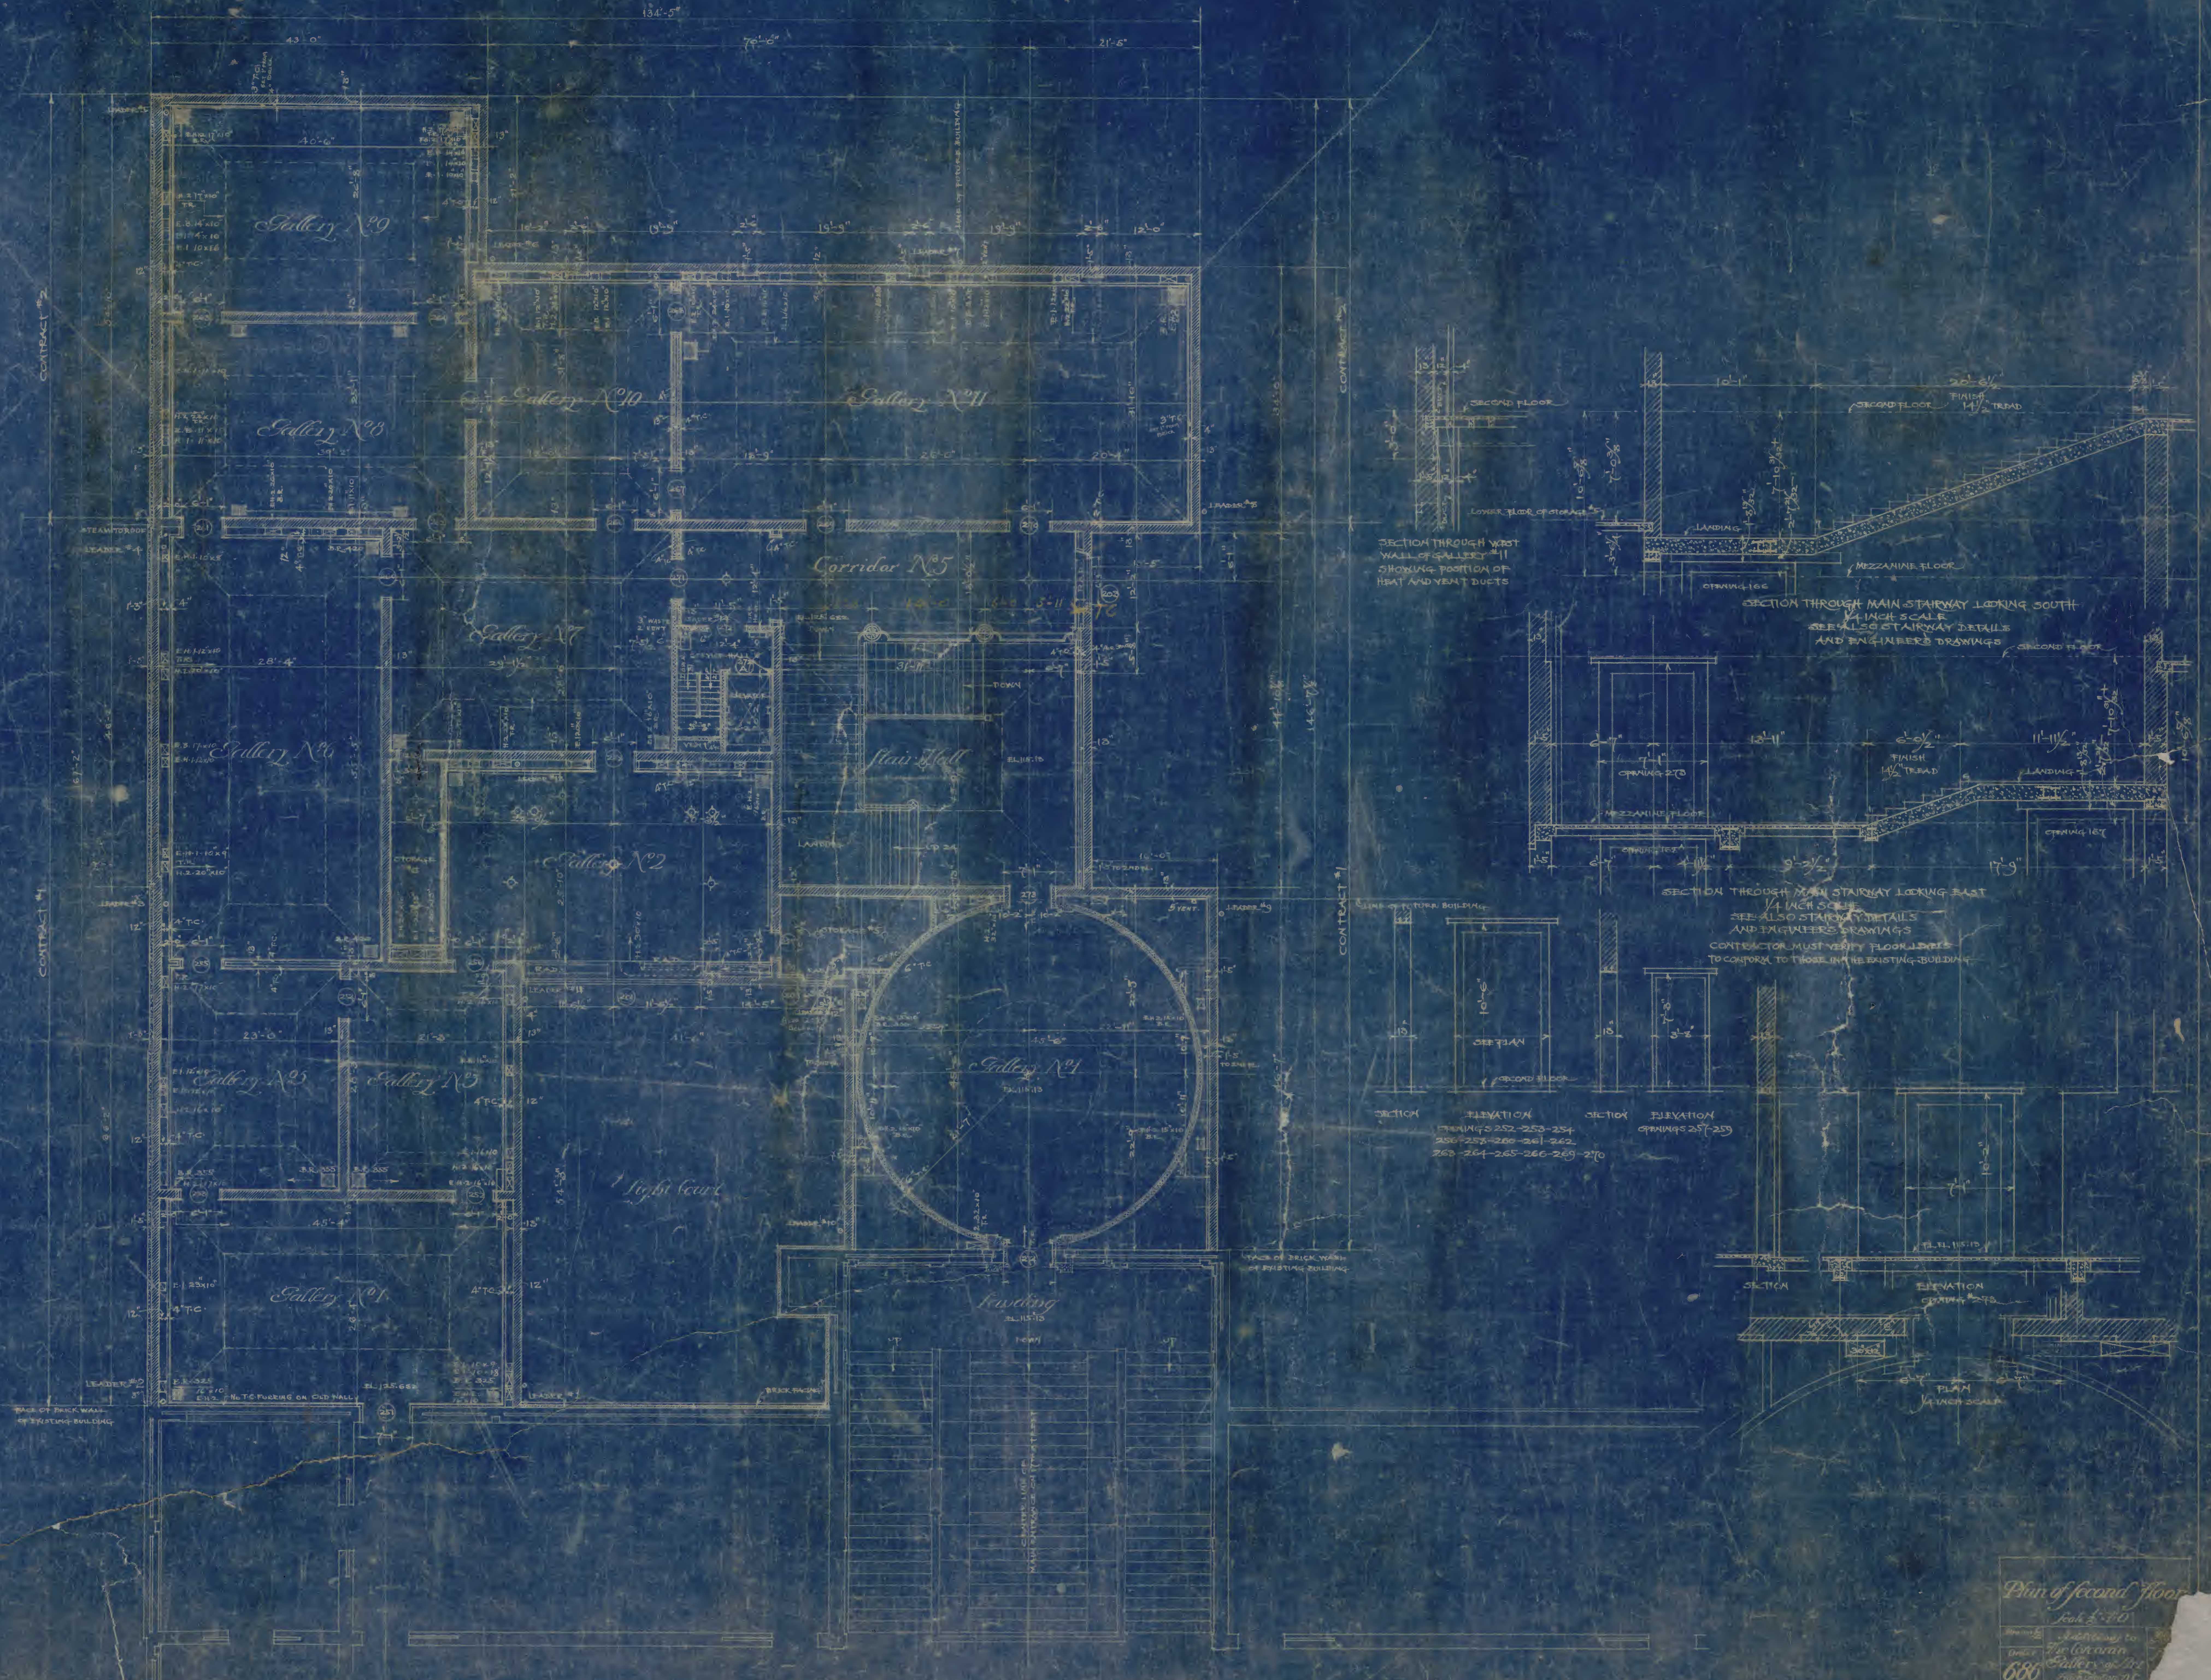

Plan of Second Floor

Scale ⅛"=1'-0"

Order 686

Additions to
The Corcoran
Gallery of Art
Washington, D.C.

Checked

Revisions

L.M.